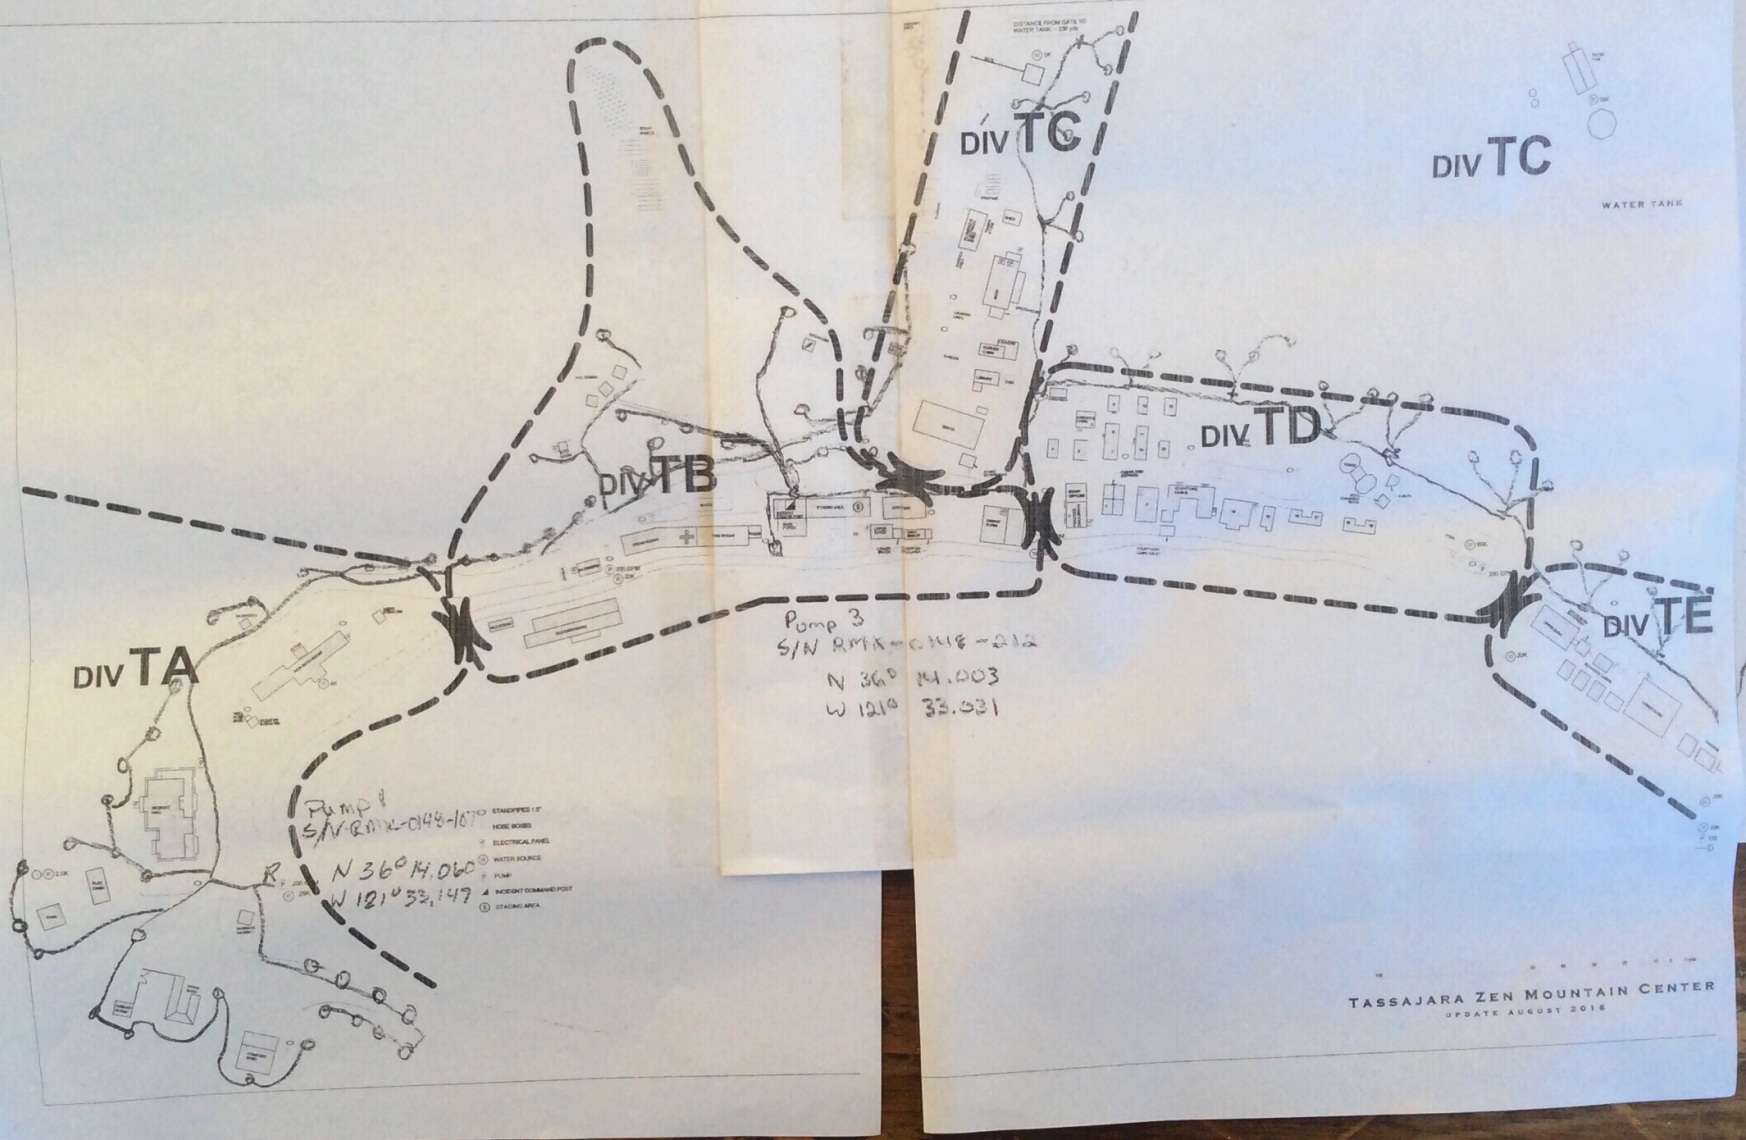
DIV TA
DIV TB
DIV TC
DIV TC
DIV TD
DIV TE
WATER TANK
Pump 3
S/N RMK-0148-212
N 36° 14.003
W 121° 33.031
Pump 1
S/N RMK-0148-107
N 36° 14.060
W 121° 33.147
STANDPIPES 1.5"
HOSE BOXES
ELECTRICAL PANEL
WATER SOURCE
PUMP
INCIDENT COMMAND POST
STAGING AREA
TASSAJARA ZEN MOUNTAIN CENTER
UPDATE AUGUST 2016